GARAVAGLIA ARCHITECTURE INC.
1 SUTTER STREET, STE 910
SAN FRANCISCO, CA 94104
T: 415.391.9633
F: 415.391.9647

www.garavaglia.com

EMMETT HOUSE
REHABILITATION
FOR THE
CITY OF BELMONT
BELMONT, CA

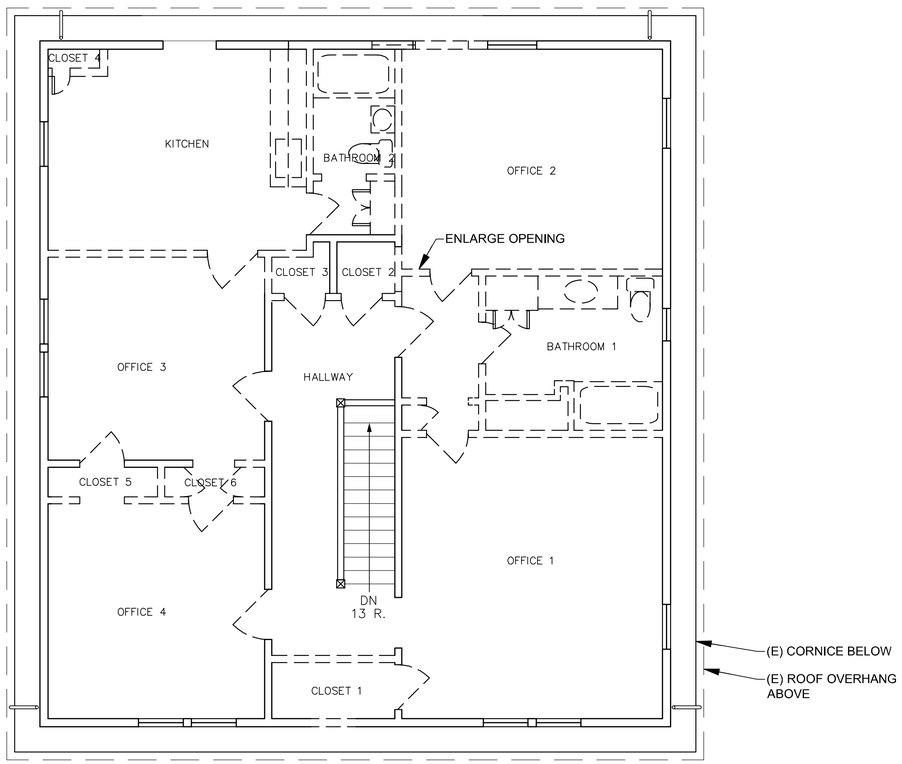

2 SECOND FLOOR
SCALE: 1/4"=1'-0"

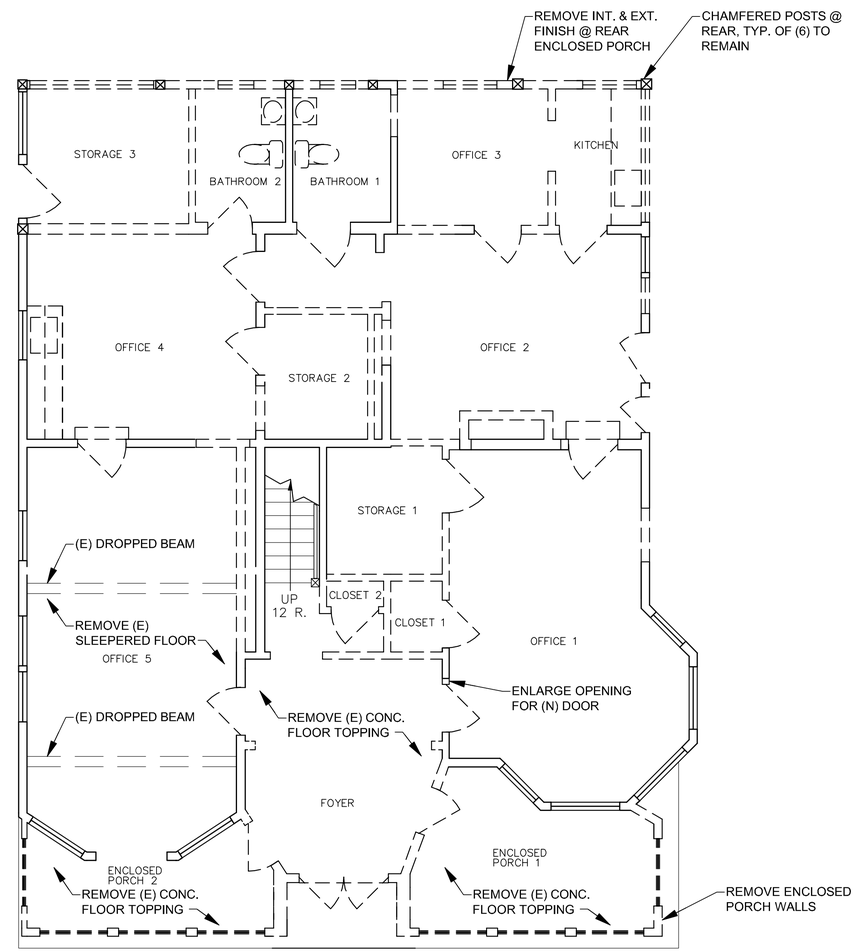

1 FIRST FLOOR
SCALE: 1/4"=1'-0"

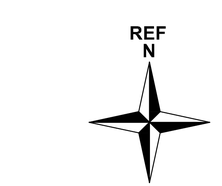

0 1' 2' 4' 6' 10'
SCALE: 1/4"=1'-0"

FLOOR PLANS
EXISTING/ DEMO

PROJ. NO.	2006 - 062
SCALE	AS NOTED
DATE	28 APR 2008
PHASE	DD
DRAWN	MS
CHECKED	MG

NO.	DATE	REVISION
	31 OCT 2006	SCHEMATIC SUBMITTAL
	06 DEC 2006	REVISED BASE
	18 JUN 2007	REVISED BASE
	29 AUG 2007	DESIGN REVIEW
	13 NOV 2008	PLANNING COMMISSION REVIEW

SHEET NO.
A-2.00

ALL DRAWINGS AND WRITTEN MATERIAL APPEARING HEREIN CONSTITUTE ORIGINAL AND UNPUBLISHED WORK OF THE ARCHITECT AND MAY NOT BE DUPLICATED, USED, OR DISCLOSED WITHOUT WRITTEN CONSENT OF THE ARCHITECT.
COPYRIGHT 2008 GARAVAGLIA ARCHITECTURE, INC.