COPYRIGHT © 2009 JEFFREY RICE

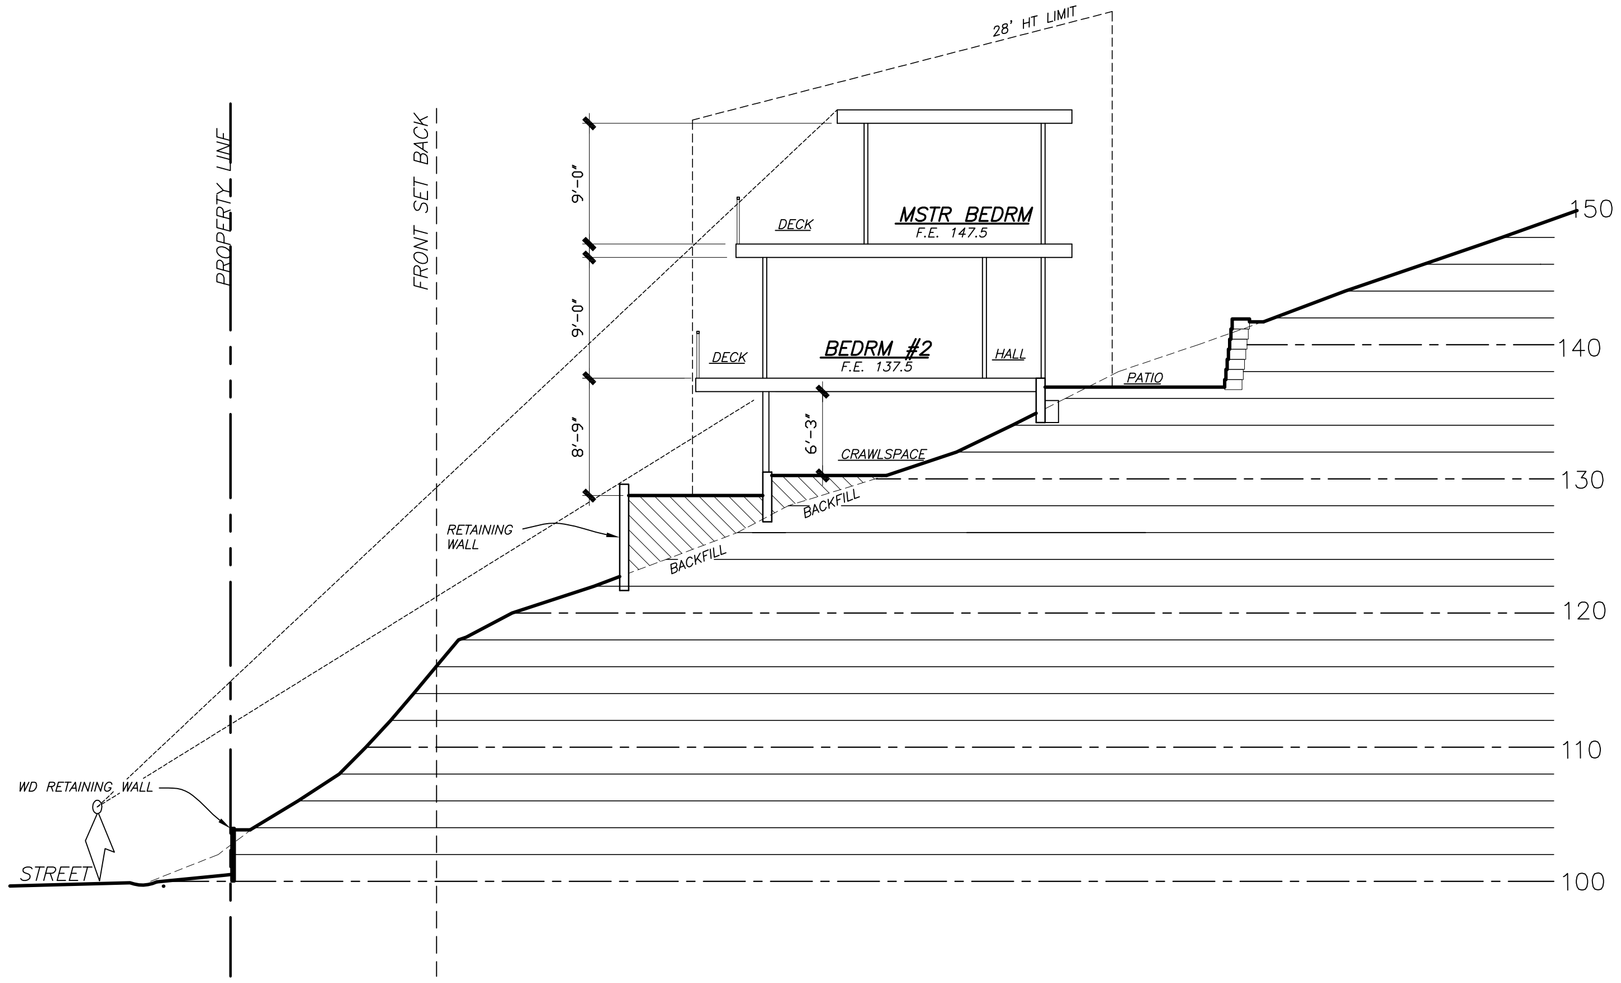

D / A3 SECTION D–D AT BEDROOM

SCALE 1/8" = 1'-0"

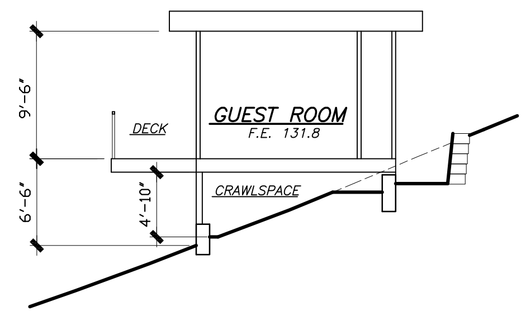

C / A3 SECTION C–C AT GUEST ROOM

SCALE 1/8" = 1'-0"

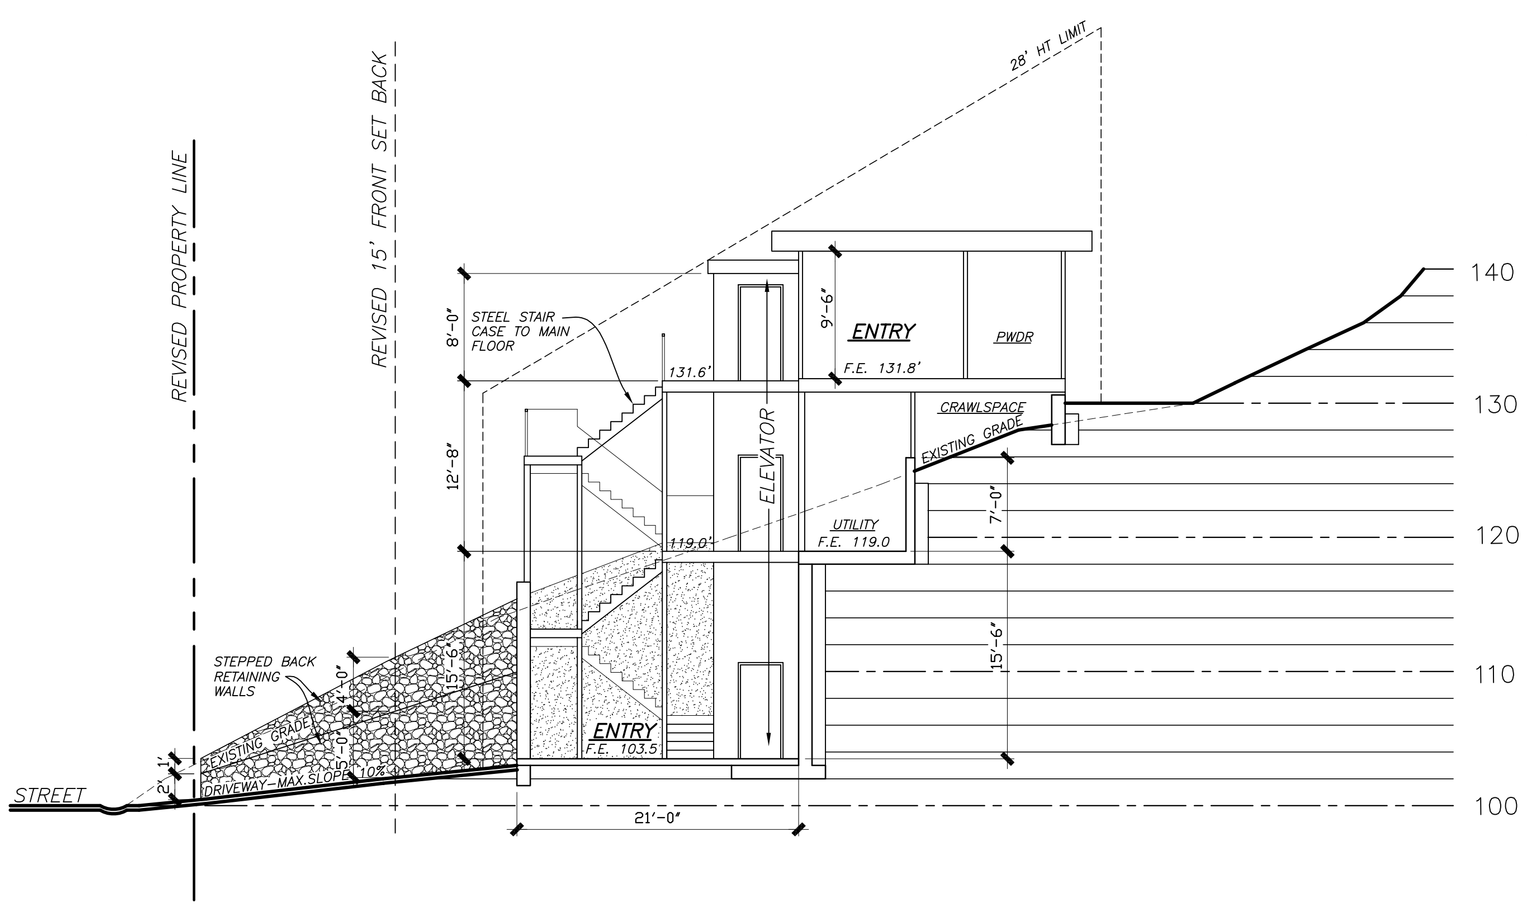

B / A3 SECTION B–B AT ENTRY

SCALE 1/8" = 1'-0"

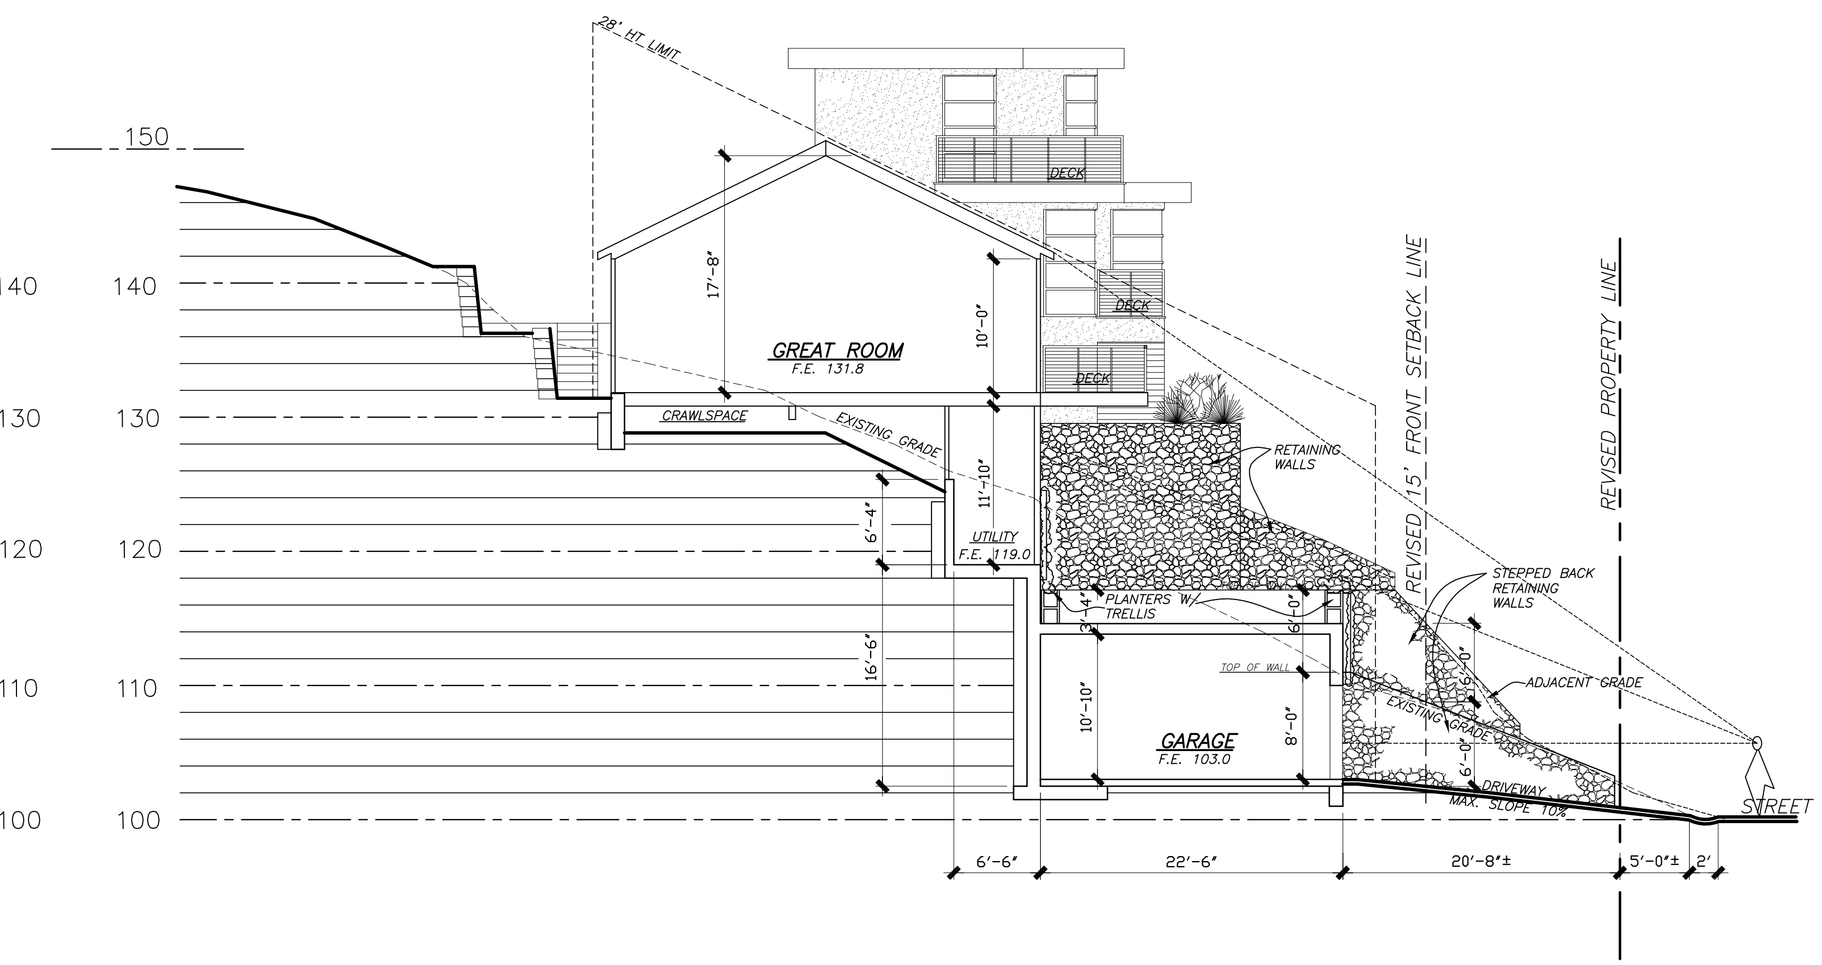

A / A3 SECTION A–A AT GARAGE

SCALE 1/8" = 1'-0"

PRELIMINARY DRAWING - NOT FOR CONSTRUCTION

REVISIONS

CONTRACTOR'S LICENSE NO. 555669

Rice Design Associates
P.O.Box 11642, Oakland, Ca. 94611
Residential Architecture & Interior Design
Jeffrey Hewitt Rice, AIBD
Certified Professional Building Designer
Jeff @ Rice-Designs.com
voice . 510 . 536 . 2157
fax . 510 . 980 . 9415

BUILDER
MERHDAD CHAVOSH
ZIBA CONSTRUCTION
408-348-9422
CELL 650-380-5852
ZIBACONSTRUCTION@YAHOO.COM

OWNER:
EUGENE TAN
997 SCORPION PLACE
FREEMONT, CA.
510-657-2002

NEW RESIDENCE

LOTS 8 AND 23
ALHAMBRA DRIVE
BELMONT, CALIFORNIA
APN 043-232-230 & 080

TYPICAL SECTIONS

DATE	26 AUG 09
SCALE	AS NOTED
DRAWN	JEFF RICE
JOB	BELMONT 071118
SHEET	A3
	SEC