COMMUNITY DEVELOPMENT
PERMIT CENTER

VENTED WALL FURNACE

2007
CA. MECHANICAL CODE
928.0

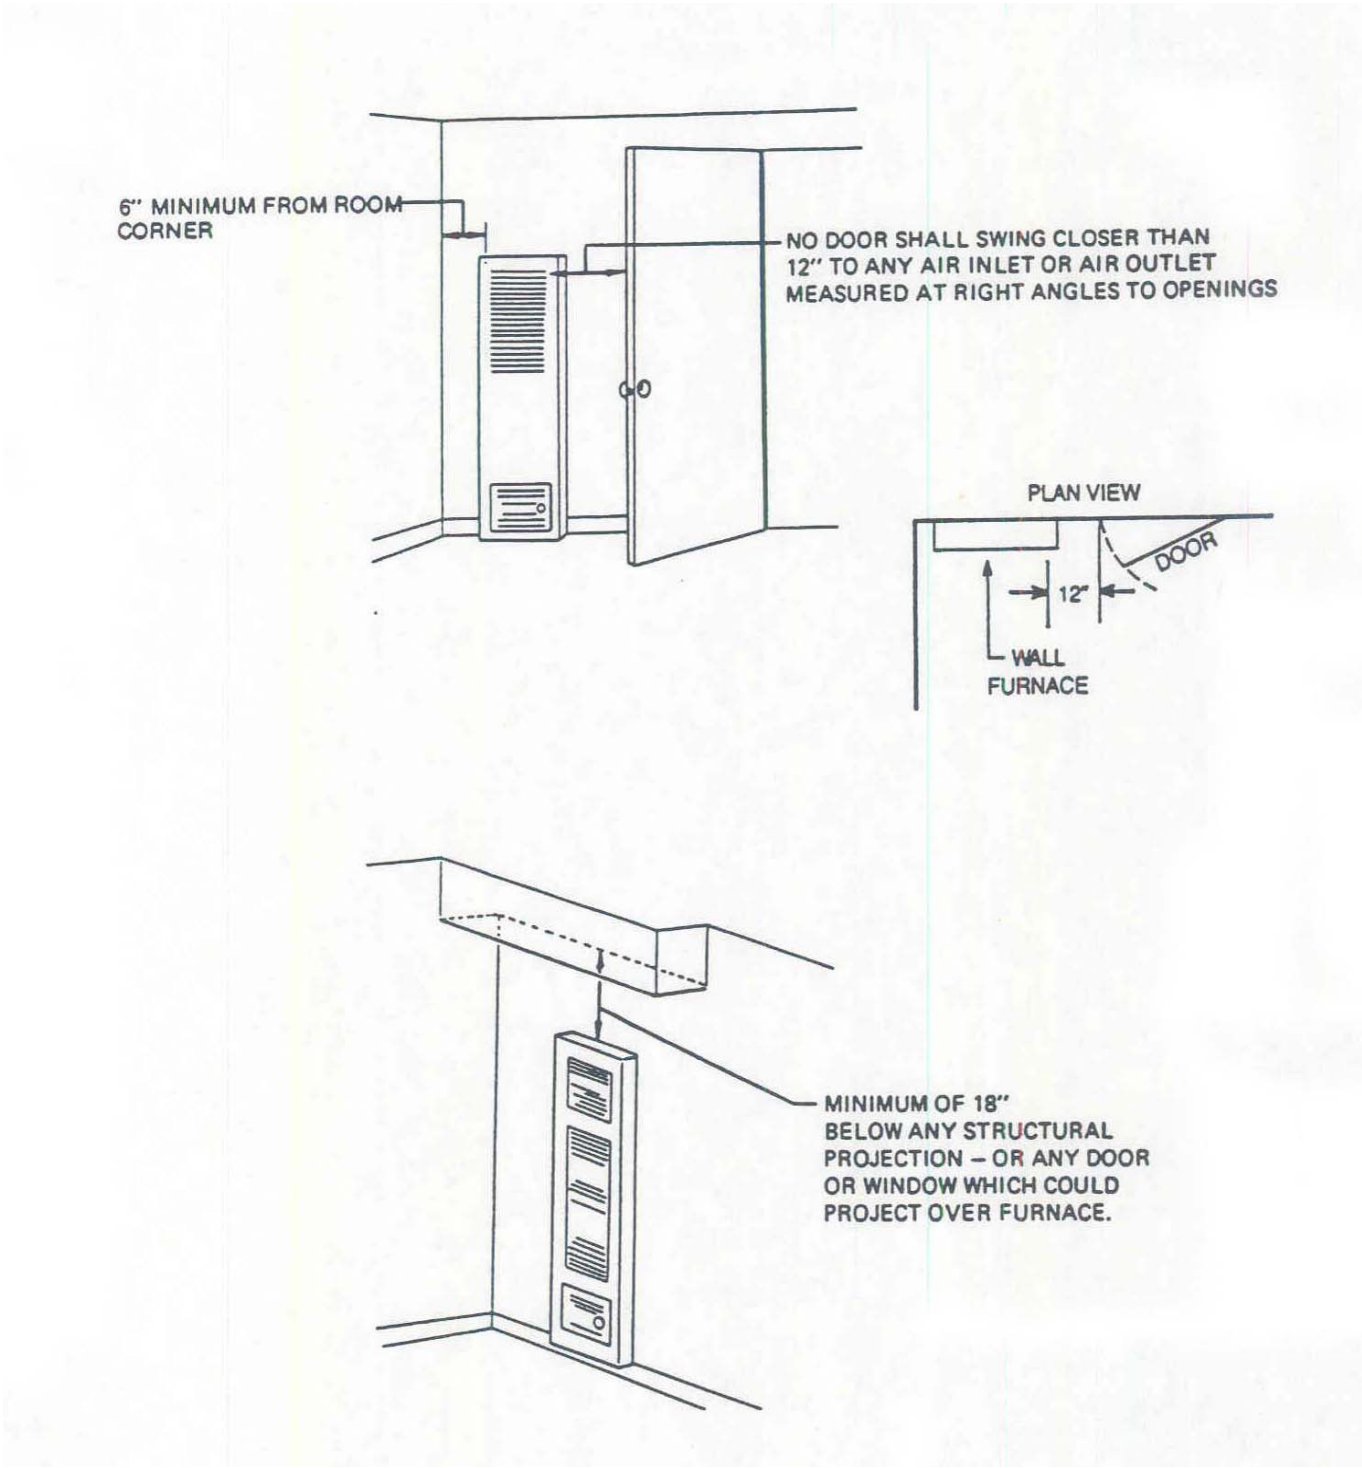

ONE TWIN PINE LANE, BELMONT CA 94002-3867 (650) 595-7422